CMS

Sheet	of

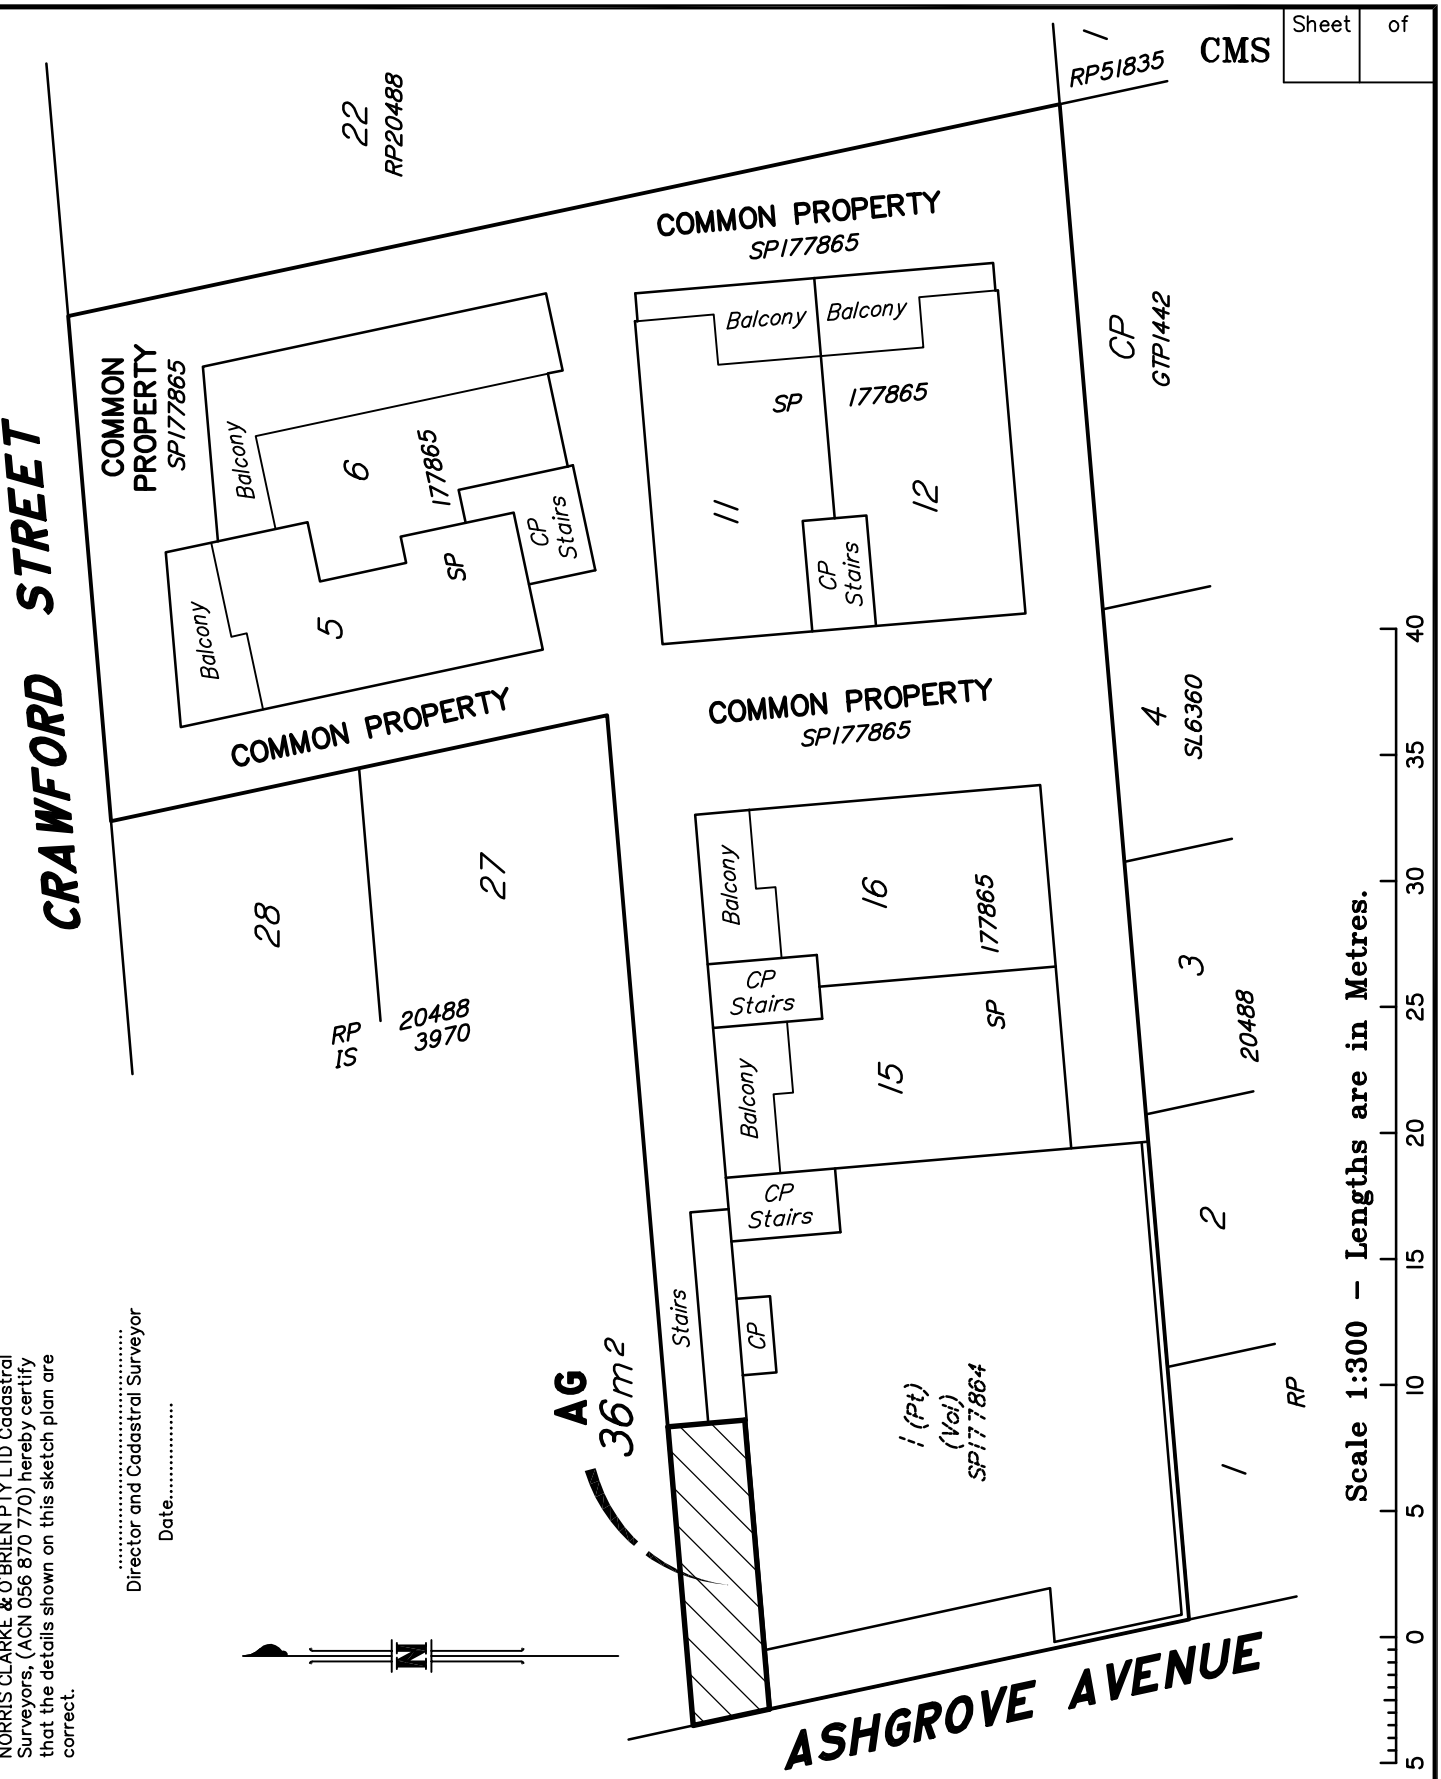

NORRIS CLARKE & O'BRIEN PTY LTD Cadastral Surveyors, (ACN 056 870 770) hereby certify that the details shown on this sketch plan are correct.

.....
Director and Cadastral Surveyor

Date.....

NOTE:

This plan is of an Exclusive Use Survey only and as such is not registered by the Registrar of Titles. Subsequent registered or other surveys in this area may affect the boundary definition shown on this plan. Any differences so caused to the boundary definition shown on this plan are beyond the control of Norris Clarke & O'Brien Pty Ltd who can accept no responsibility for such differences.

Name of C.T.S.

ADIE APARTMENTS C.T.S.

Description

LICENCED AREA PLAN
LEVEL D
ADIE APARTMENTS C.T.S.
COMMON PROPERTY ON SP177865
Parish of ENOGGERA
County of Stanley

Norris Clarke & O'Brien Pty Ltd
Licensed Surveyors
Town Planners
Development Consultants
Level 1 - 107 Quay Street
Brisbane QLD 4000
ph: 3221 9649 fax: 3221 3391
email: info@ncob.com.au
ACN 056 870 770 ABN 15 056 870 770

ACCREDITED SURVEYOR	"SKETCH OK"		Issue: B	Ref.
Date 12/08/2005	Drafted T.J.J.	Checked D.R.C.	Scale in Metres. *1:300 at A4*	**6999EUD**